



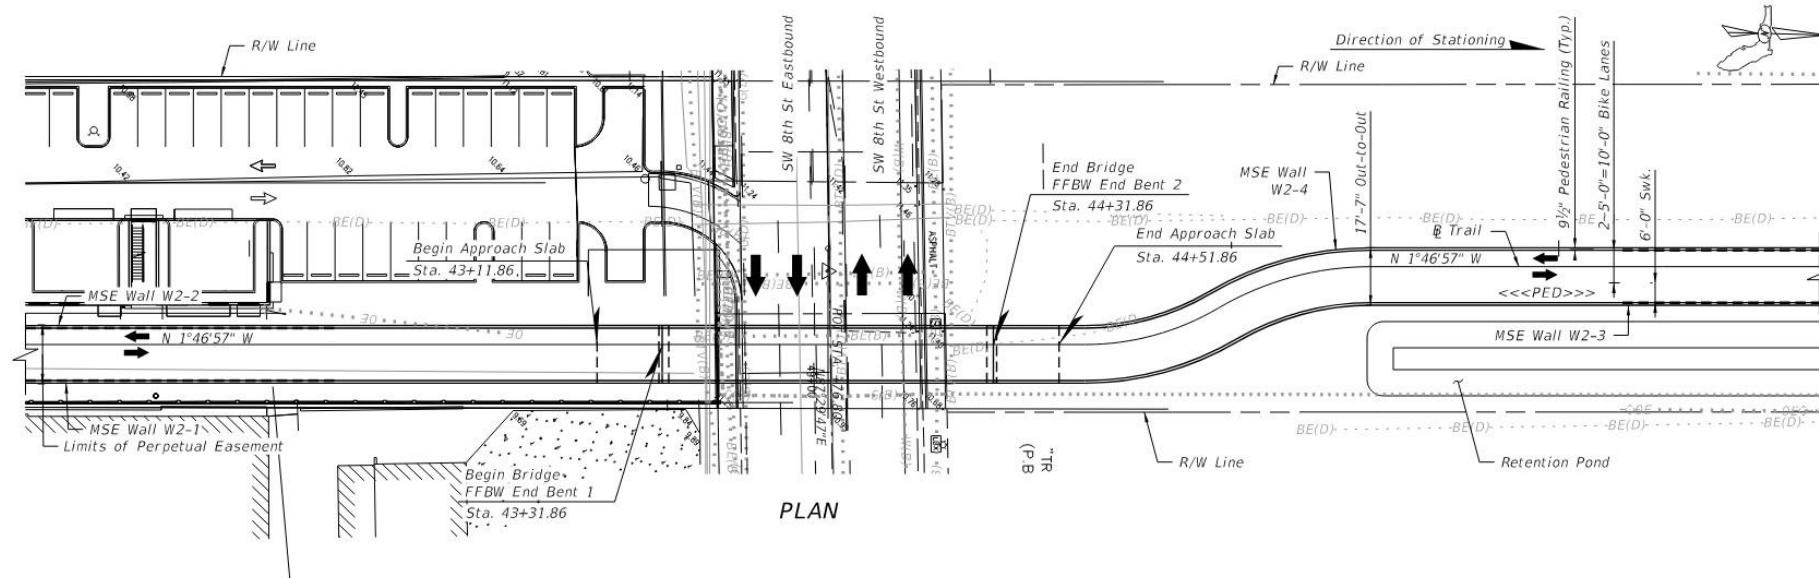

PLAN

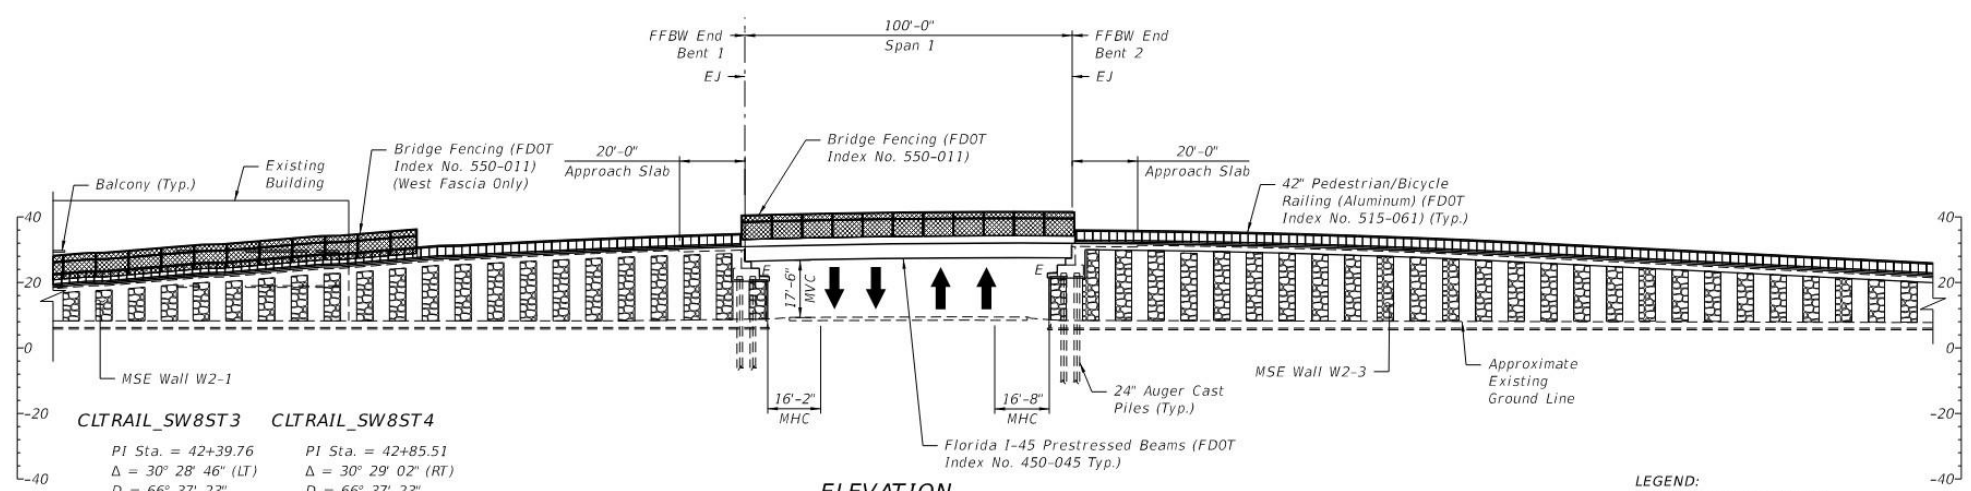

ELEVATION

CLTRAIL_SW8ST3 CLTRAIL_SW8ST4

PI Sta. = 42+39.76	PI Sta. = 42+85.51
$\Delta = 30^\circ 28' 46''$ (LT)	$\Delta = 30^\circ 29' 02''$ (RT)
D = 66° 37' 23"	D = 66° 37' 23"
T = 23.43	T = 23.43
L = 45.75	L = 45.76
R = 86.00	R = 86.00
PC Sta. = 42+16.33	PC Sta. = 42+62.08
PT Sta. = 42+62.08	PT Sta. = 43+07.84

LEGEND:

- E - Expansion Bearing
- EJ - Expansion Joint
- MHC - Minimum Horizontal Clearance
- MVC - Minimum Vertical Clearance
- PMV - Point of Minimum Vertical Clearance


BRIDGE NO. XXXXXX

REVISIONS						DATE	BY	DESCRIPTION	DATE	BY	DESCRIPTION	DRAWN BY TS 10-26	STATE OF FLORIDA DEPARTMENT OF TRANSPORTATION			SHEET TITLE SW 8TH ST. GENERAL PLAN AND ELEVATION	REF. DWG. NO.
DATE	BY	DESCRIPTION	DATE	BY	DESCRIPTION								ROAD NO.	COUNTY	FINANCIAL PROJECT ID		
														MIAMI-DADE	450835-3-52-01	PROJECT NAME LUDLAM TRAIL BRIDGES BIRD ROAD, SW 8TH STREET, AND FLAGLER STREET	SHEET NO.

HENRI C. SINSON, P.E.
License Number: 62197
HARDESTY & HANOVER
3250 W. COMMERCIAL BLVD.,
SUITE 348
FORT LAUDERDALE, FL 33309


CHECKED BY:
CG 10-26
DESIGNED BY:
TS 10-26
CHECKED BY:
CG 10-26

THE OFFICIAL RECORD OF THIS SHEET IS THE ELECTRONIC FILE DIGITALLY SIGNED AND SEALED UNDER RULE 61G15-23.004, F.A.C.

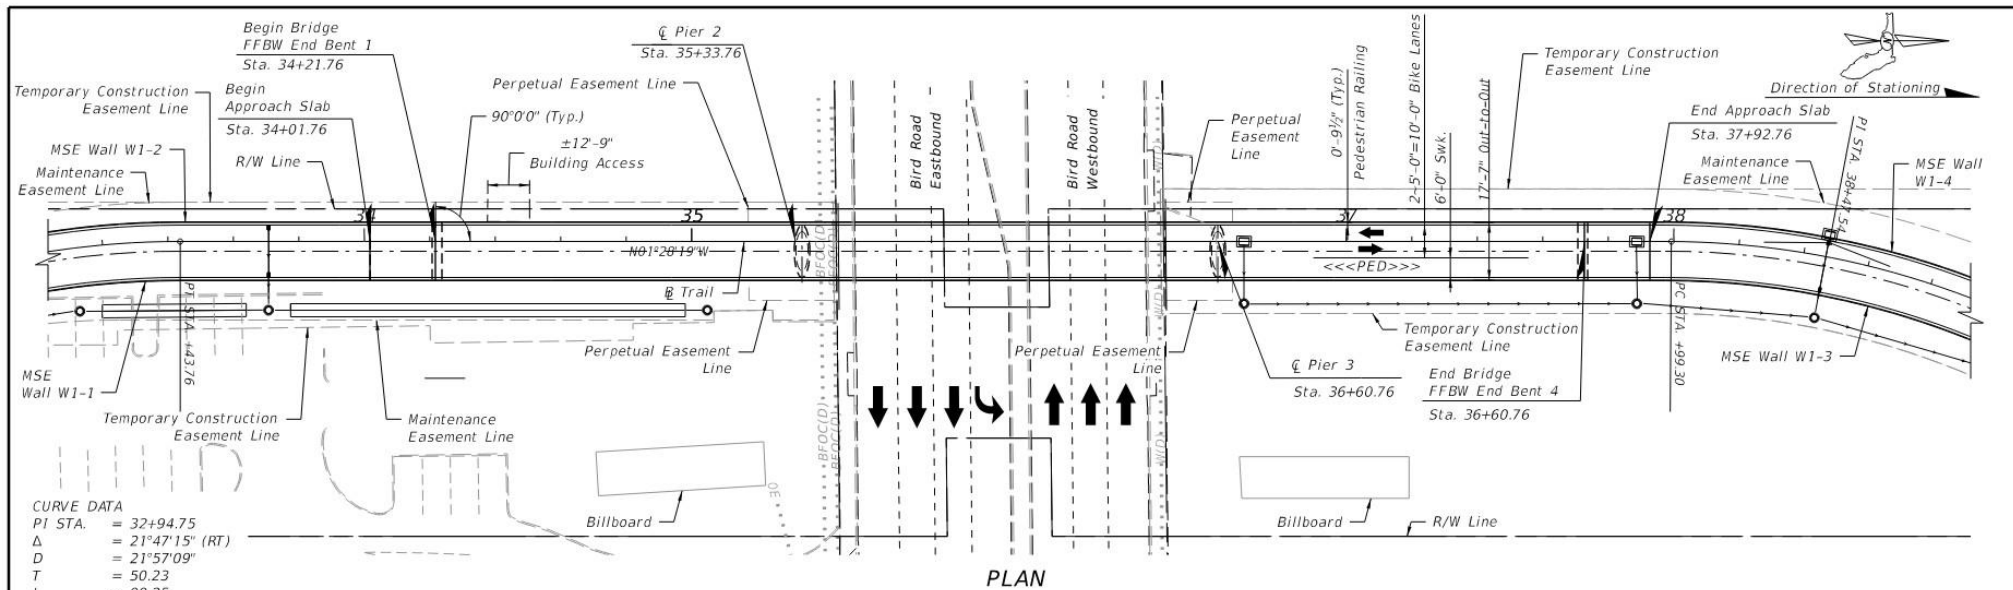

CURVE DATA
 PI STA. = 32+94.75
 Δ = 21°47'15" (RT)
 D = 21°57'09"
 T = 50.23
 L = 99.25
 R = 261.00
 PC STA. = 32+44.52
 PT STA. = 33+43.76
 e = 0.000

PLAN

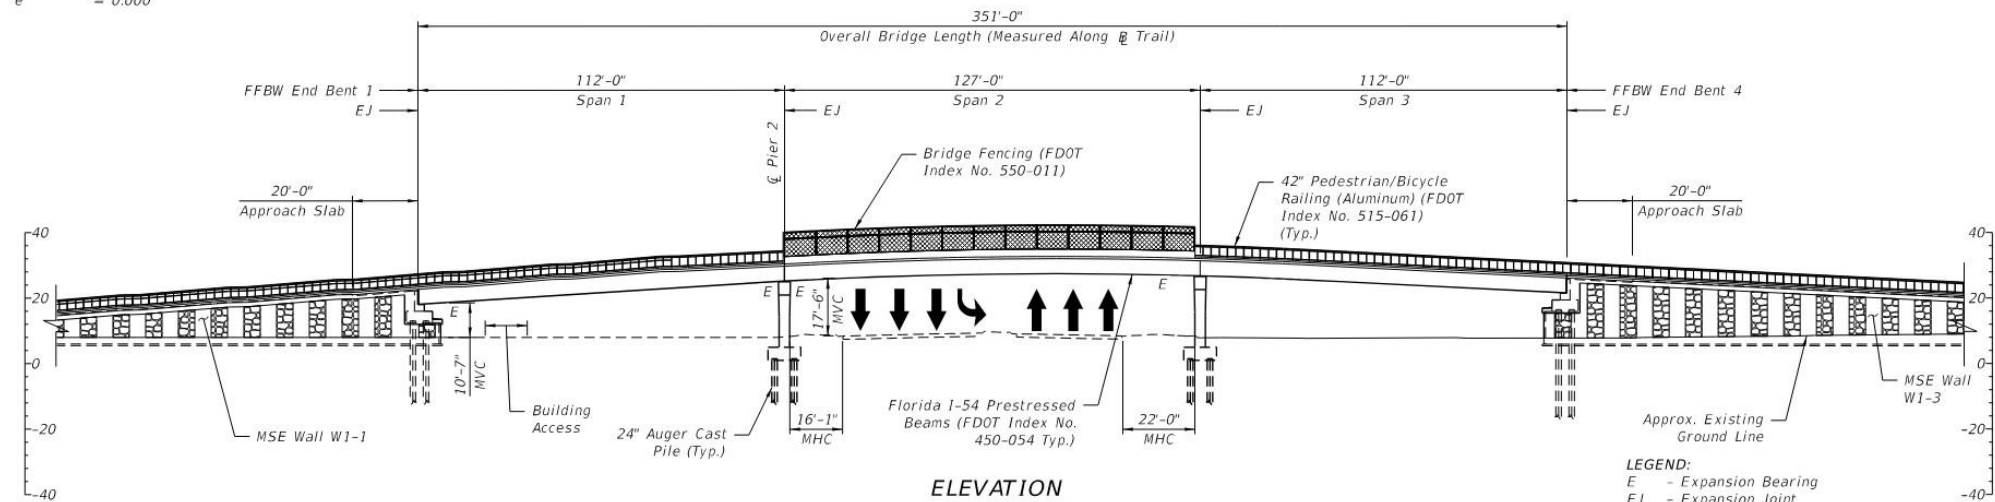


LEGEND:
 E - Expansion Bearing
 EJ - Expansion Joint
 MHC - Minimum Horizontal Clearance
 MVC - Minimum Vertical Clearance
 PMV - Point of Minimum Vertical Clearance

BRIDGE NO. XXXXXX

REVISIONS						STATE OF FLORIDA DEPARTMENT OF TRANSPORTATION			SHEET TITLE: BIRD RD. GENERAL PLAN AND ELEVATION		REF. DWG. NO.
DATE	BY	DESCRIPTION	DATE	BY	DESCRIPTION	ROAD NO.	COUNTY	FINANCIAL PROJECT ID	PROJECT NAME		SHEET NO.
							MIAMI-DADE	450835-3-52-01	LUDLAM TRAIL BRIDGES BIRD ROAD, SW 8TH STREET, AND FLAGLER STREET		

HENRI C. SINSON, P.E.
 License Number: 62197
 HARDESTY & HANOVER
 3250 W. COMMERCIAL BLVD.,
 SUITE 348
 FORT LAUDERDALE, FL 33309

DRAWN BY:
TS 10-26
 CHECKED BY:
CG 10-26
 DESIGNED BY:
TS 10-26
 CHECKED BY:
CG 10-26

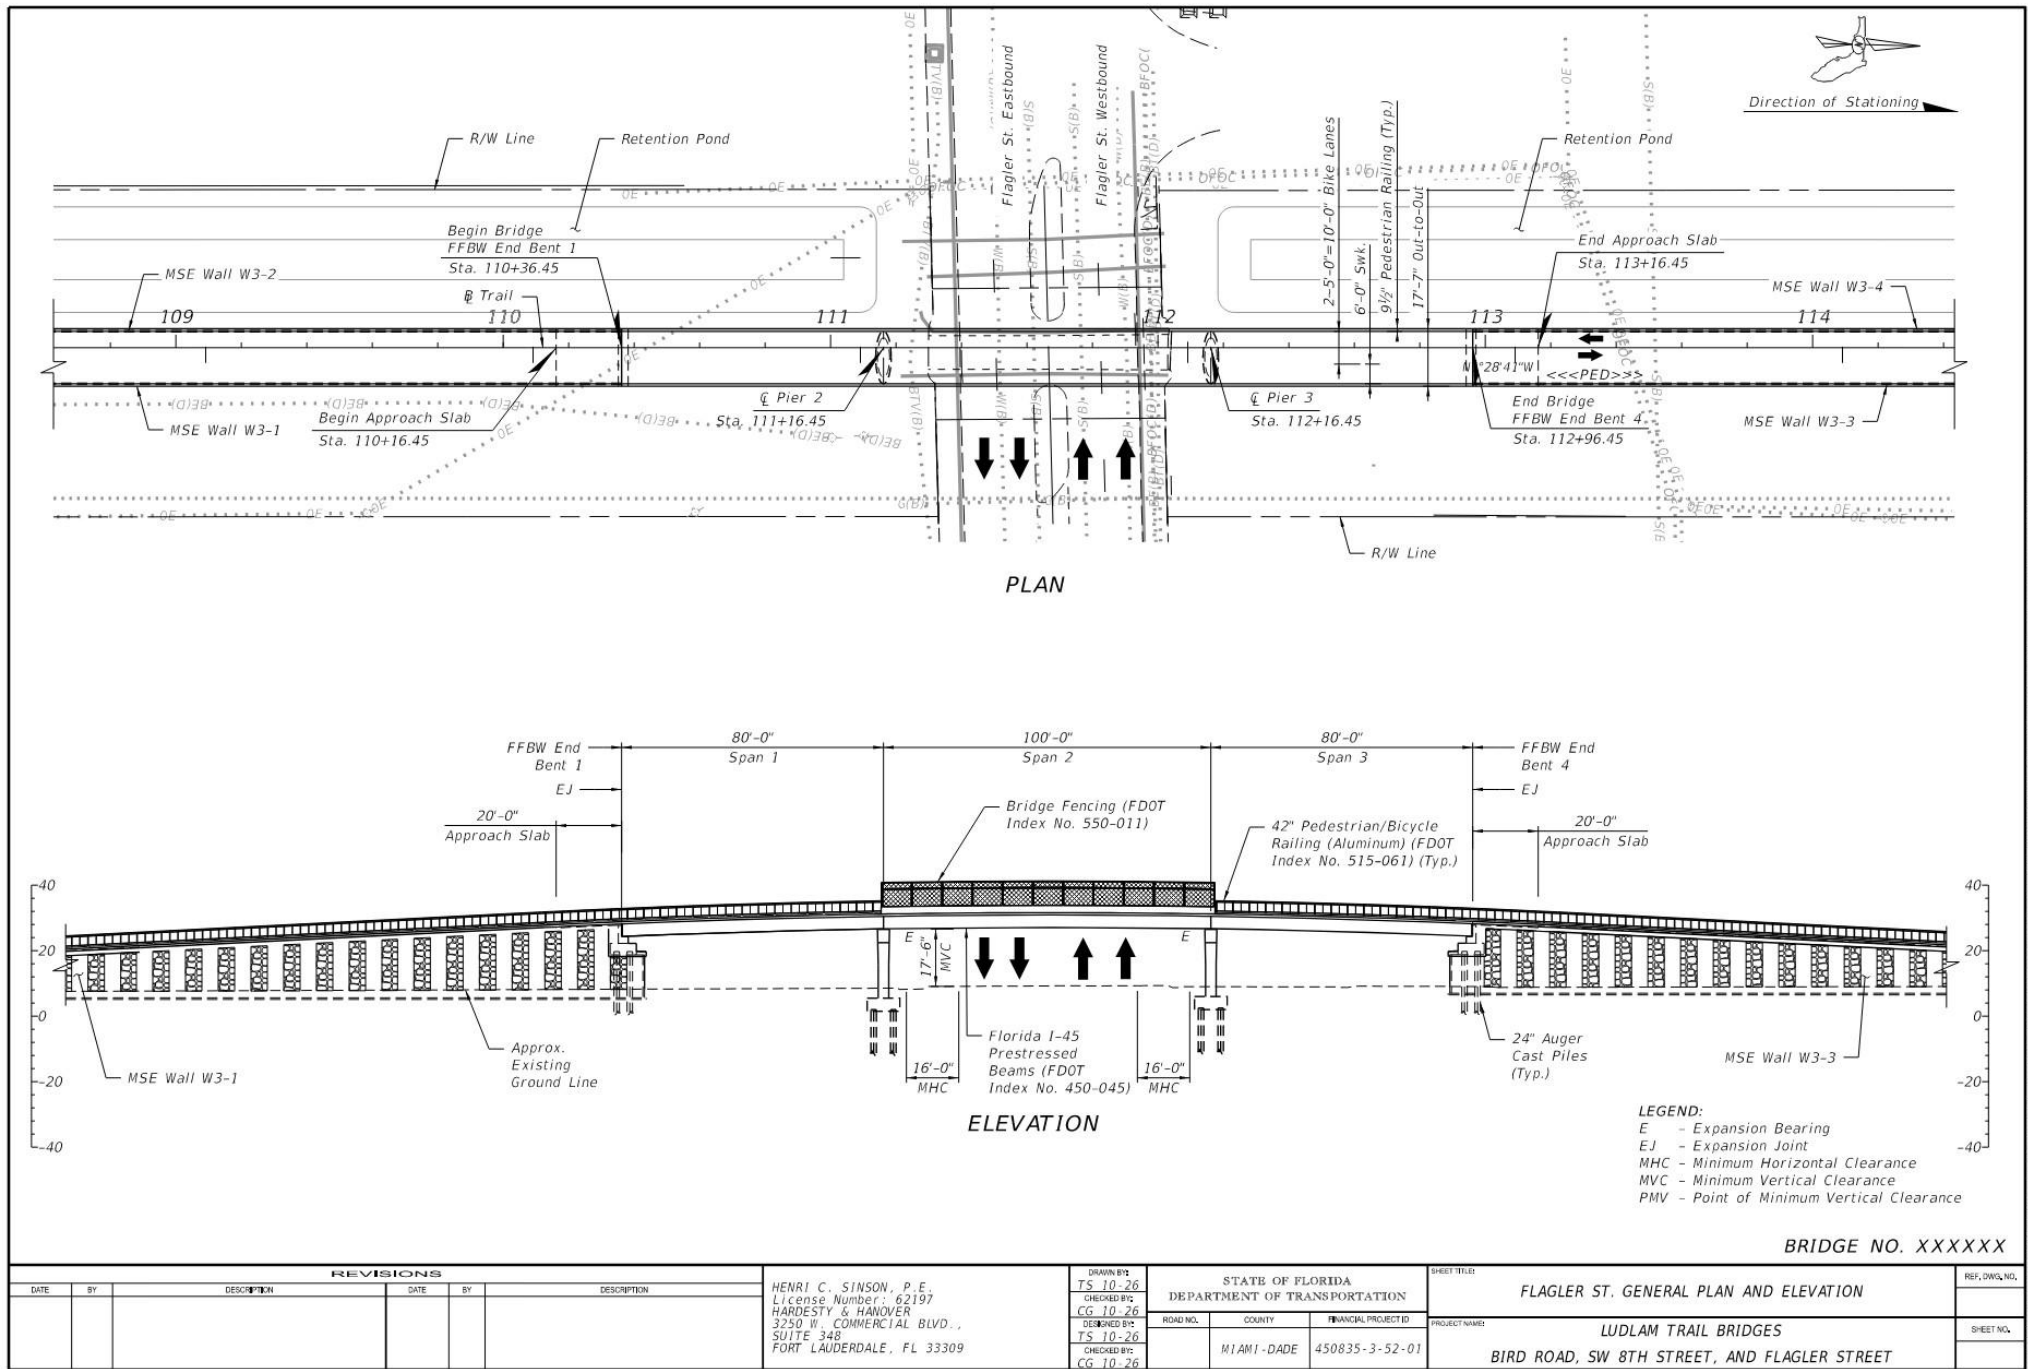

THE OFFICIAL RECORD OF THIS SHEET IS THE ELECTRONIC FILE DIGITALLY SIGNED AND SEALED UNDER RULE 61G15-23.004, F.A.C.